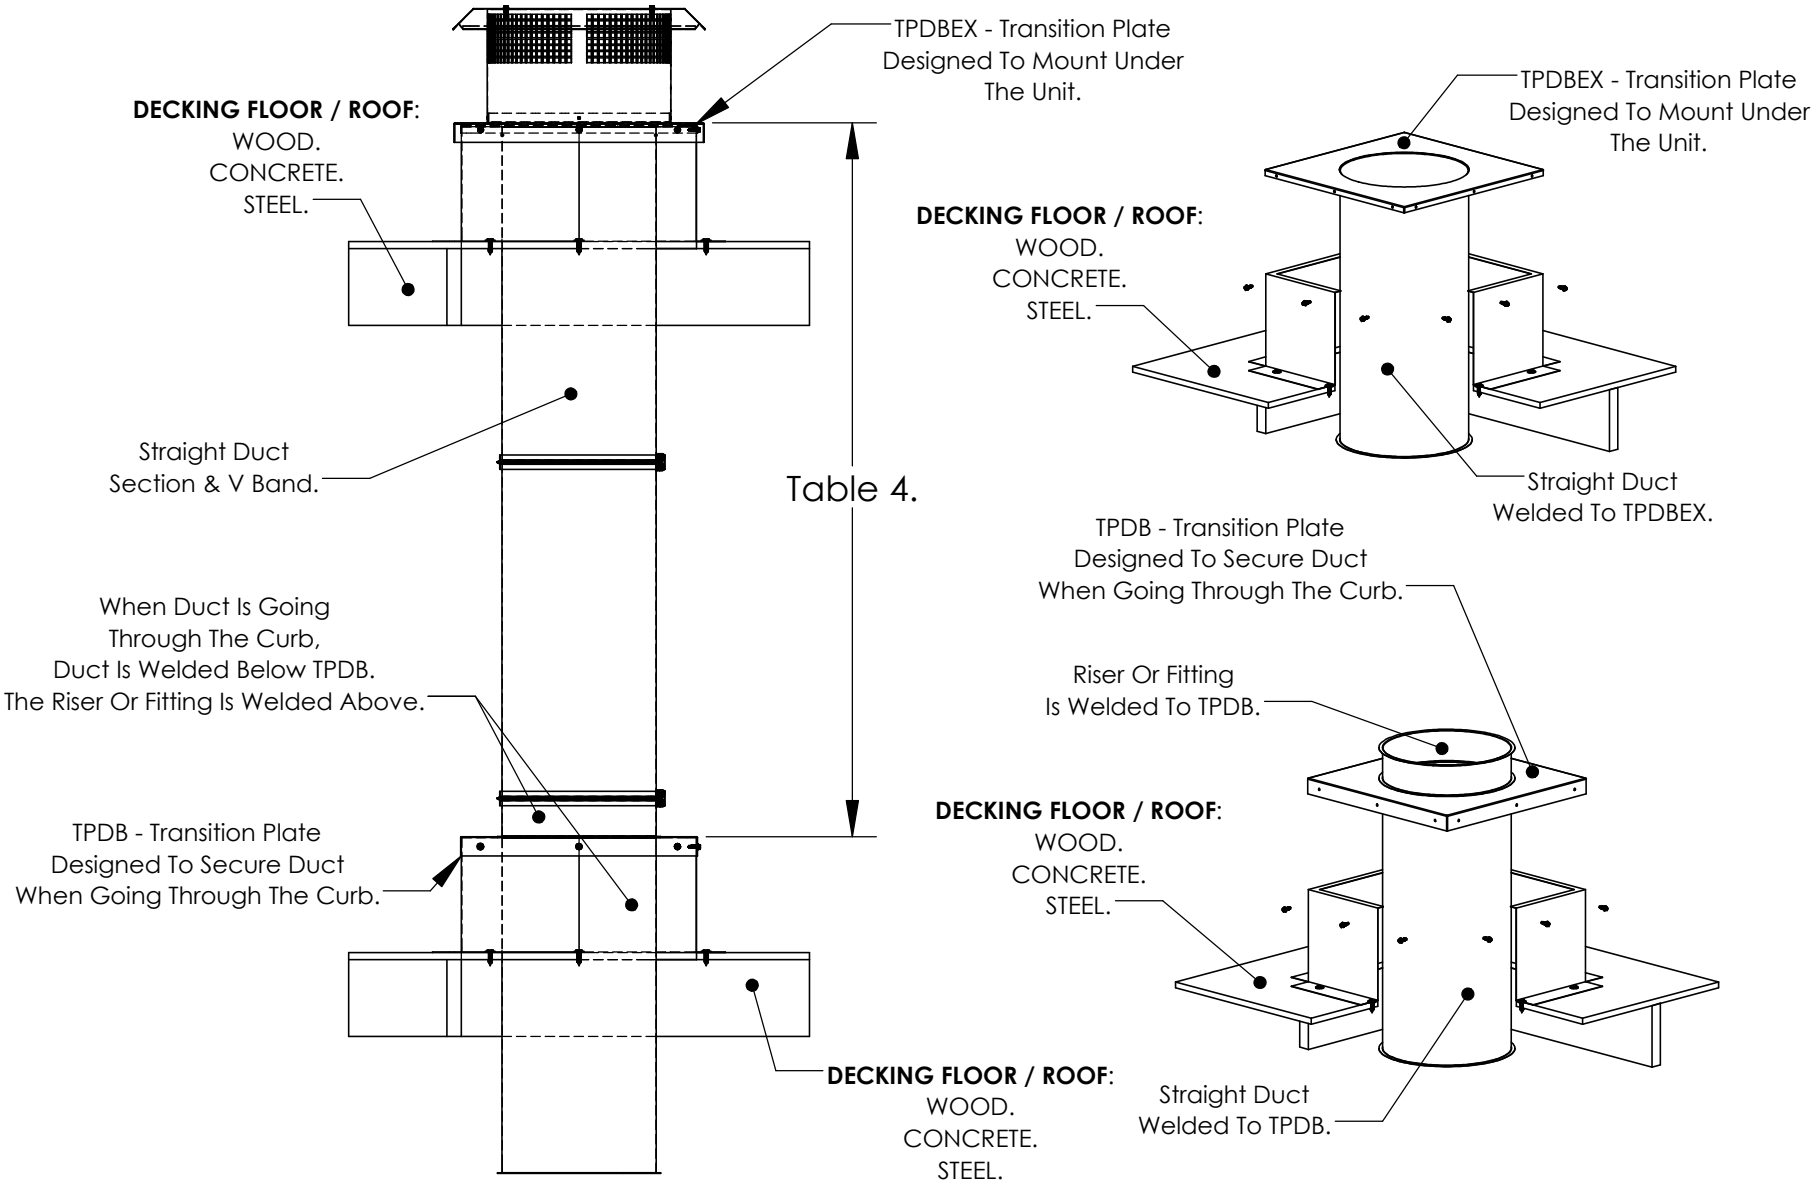
TPDBEX - Transition Plate Designed To Mount Under The Unit.
DECKING FLOOR / ROOF: WOOD. CONCRETE. STEEL.
Straight Duct Section & V Band.
Table 4.
When Duct Is Going Through The Curb, Duct Is Welded Below TPDB. The Riser Or Fitting Is Welded Above.
TPDB - Transition Plate Designed To Secure Duct When Going Through The Curb.
DECKING FLOOR / ROOF: WOOD. CONCRETE. STEEL.
TPDBEX - Transition Plate Designed To Mount Under The Unit.
DECKING FLOOR / ROOF: WOOD. CONCRETE. STEEL.
Straight Duct Welded To TPDBEX.
TPDB - Transition Plate Designed To Secure Duct When Going Through The Curb.
Riser Or Fitting Is Welded To TPDB.
DECKING FLOOR / ROOF: WOOD. CONCRETE. STEEL.
Straight Duct Welded To TPDB.